WLP-200

ser#

O+O MANUFACTURING

FRANKLIN, OHIO

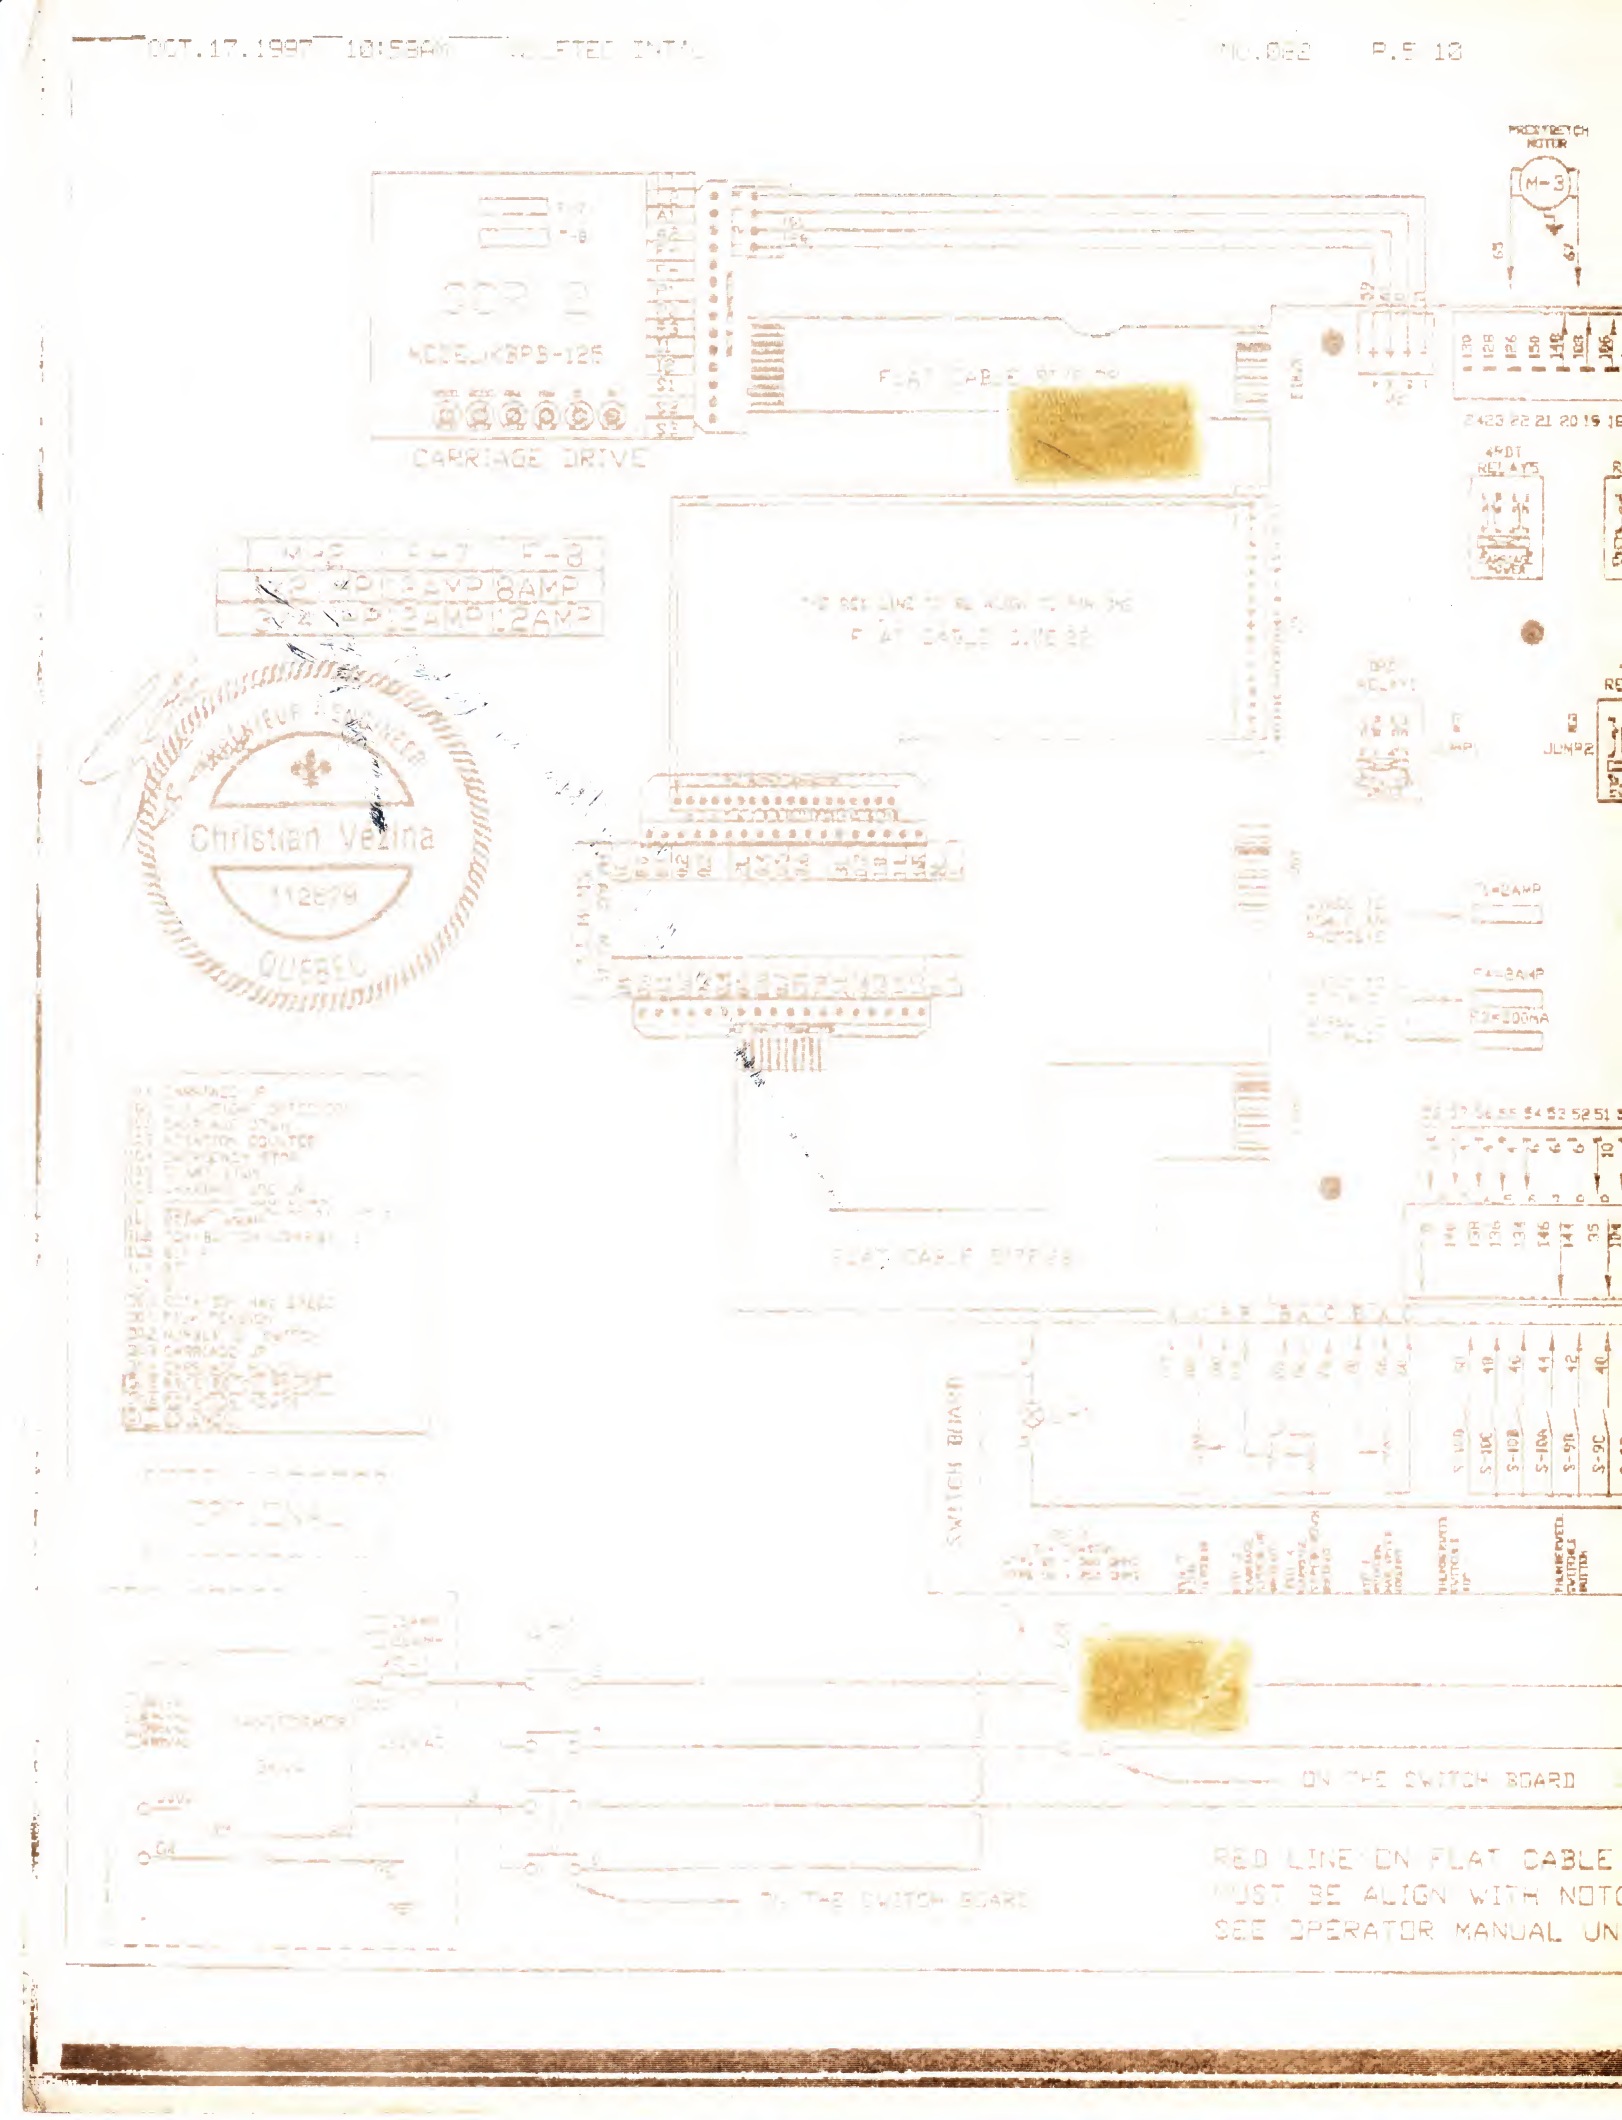
CARRIAGE DRIVE
FLAT CABLE
ON THE SWITCH BOARD
RED LINE ON FLAT CABLE
MUST BE ALIGN WITH NOTC
SEE OPERATOR MANUAL UN

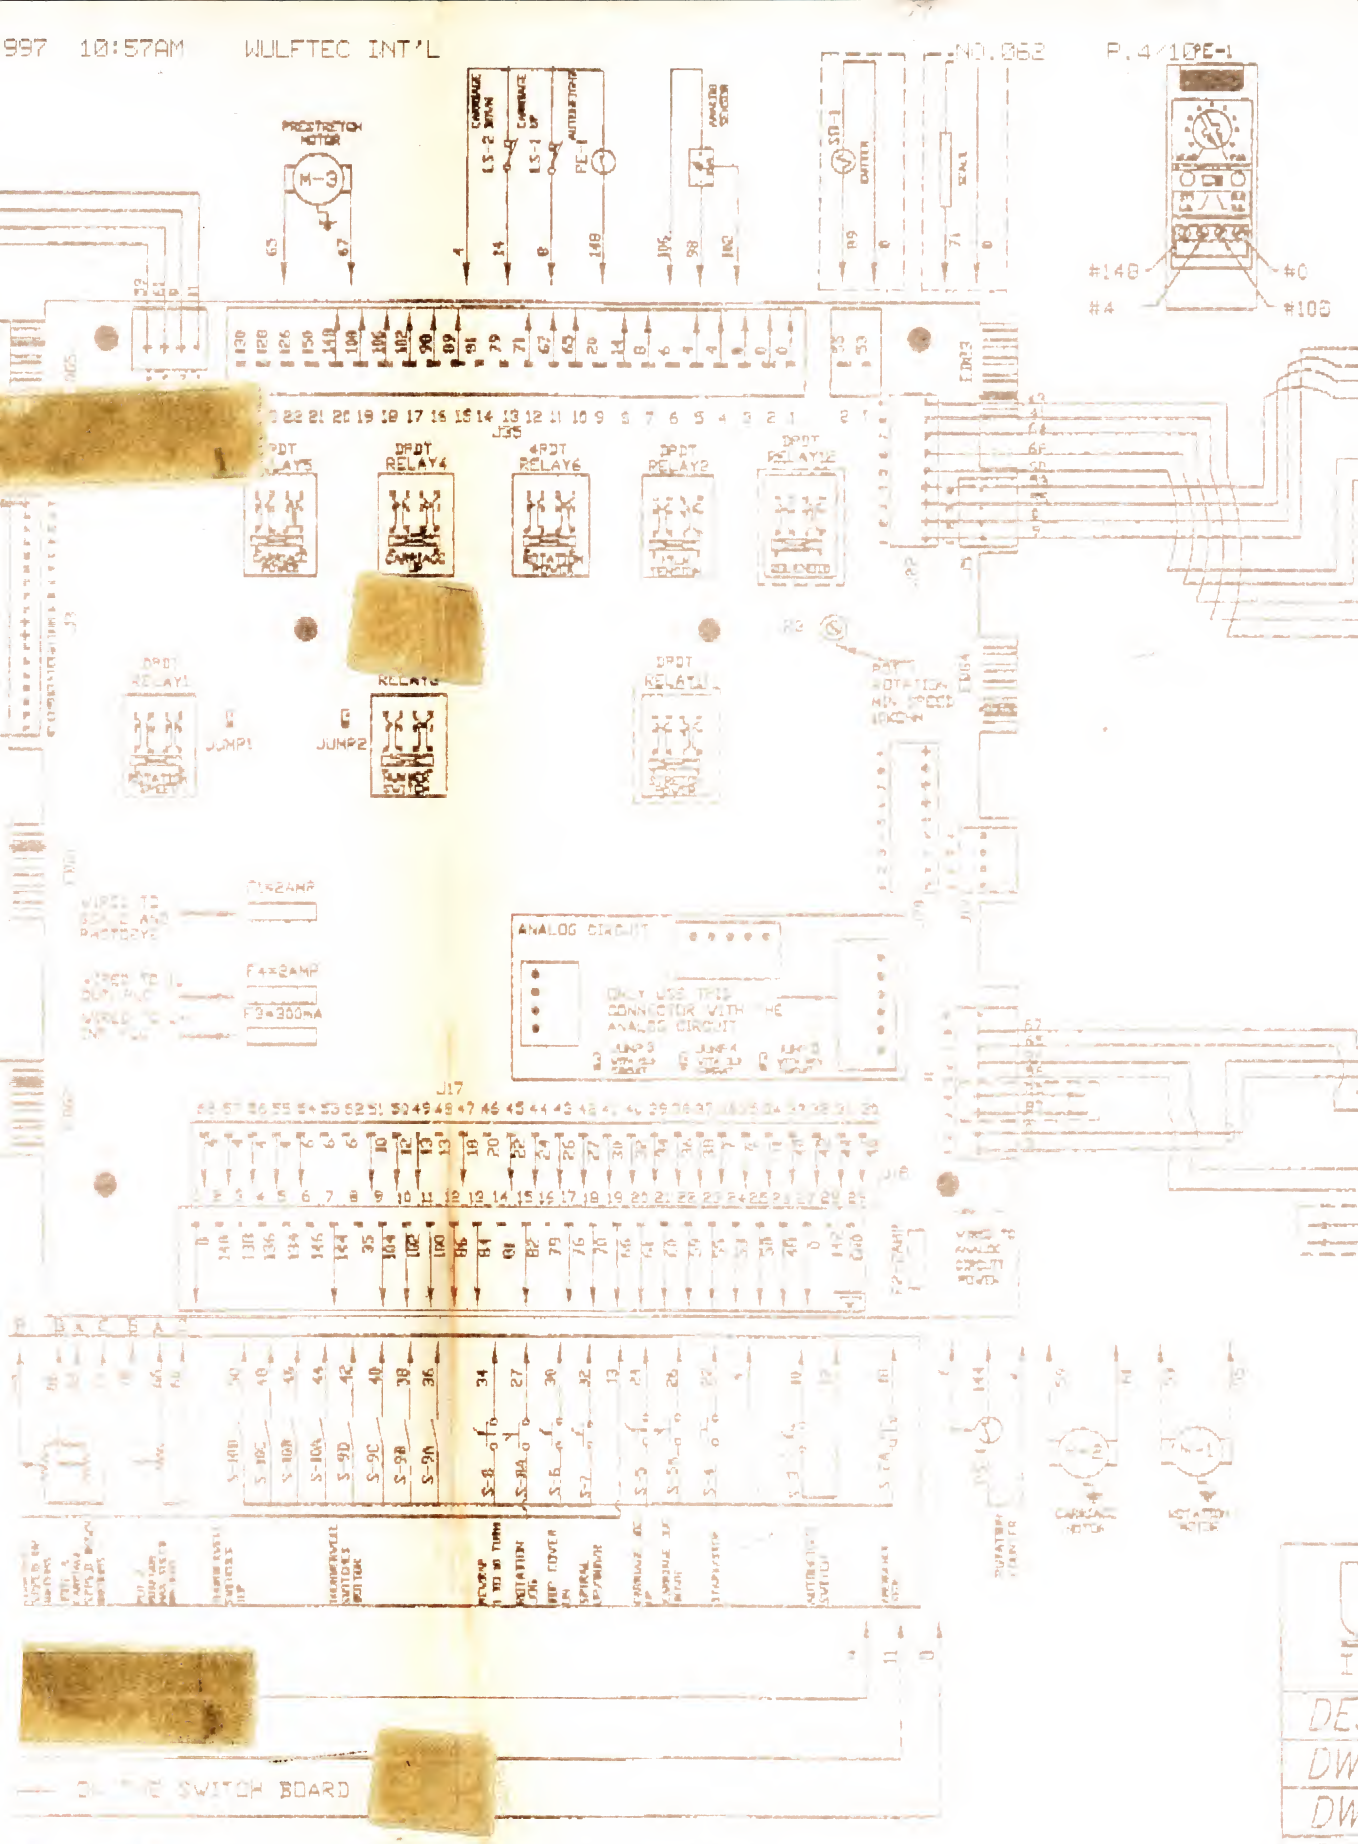


DE SWITCH BOARD

(D LINE ON FLAT CABLE DRIVES AND PLC INPUT
JST BE ALIGN WITH NOTCH. (EDG1, 2, 3, 4, AND 5)
EE OPERATOR MANUAL UNDER FLAT CABLE

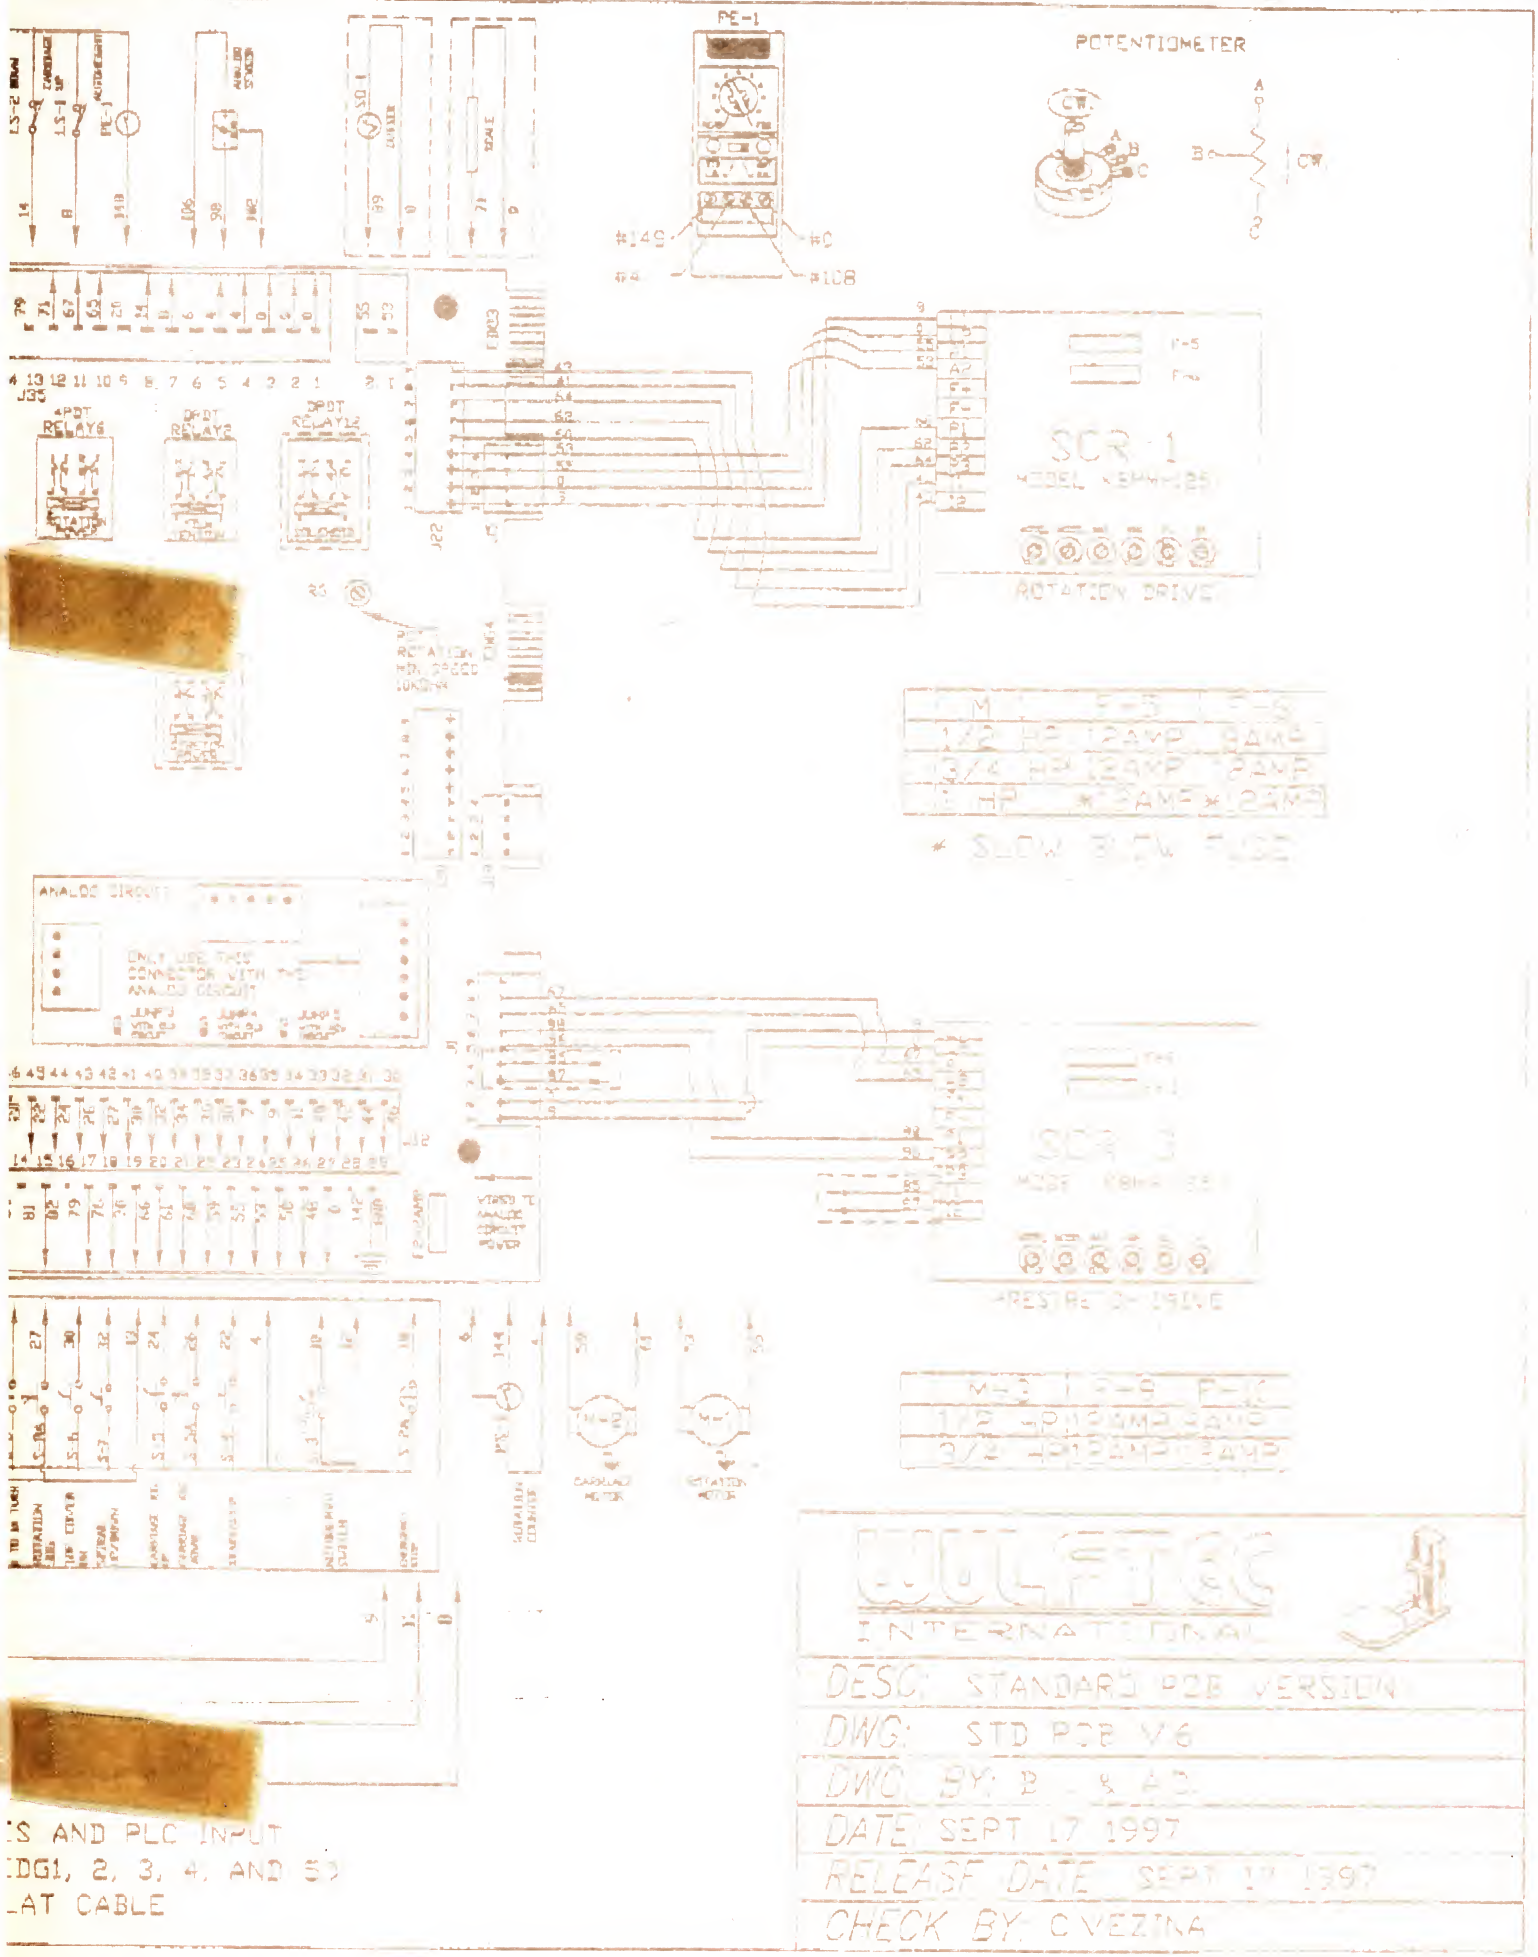


S AND PLC INPUT
DG1, 2, 3, 4, AND 5)
AT CABLE